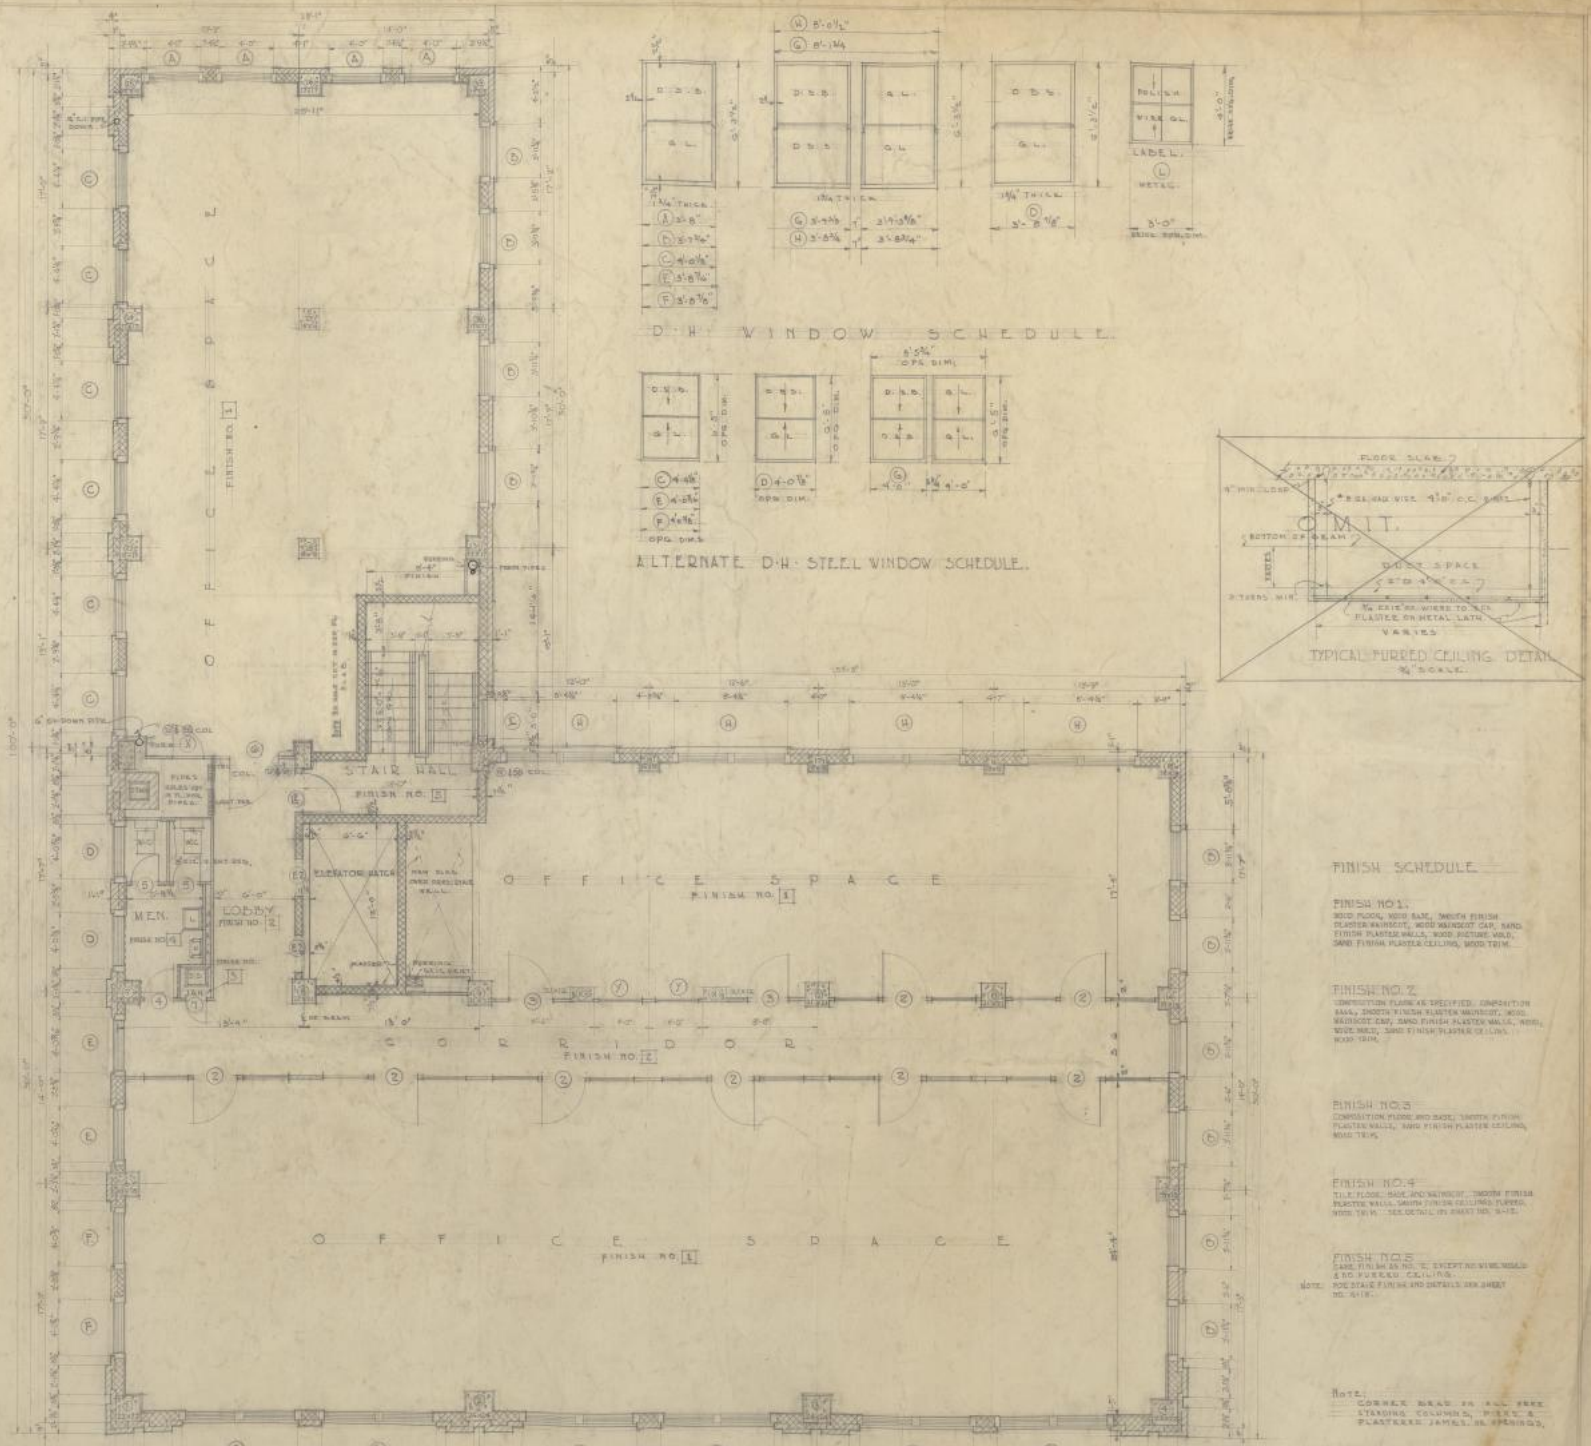

THIRD FLOOR PLAN

1/4" SCALE.

D-H WINDOW SCHEDULE.

ALTERNATE D-H STEEL WINDOW SCHEDULE.

TYPICAL FURRED CEILING DETAIL

3/4" SCALE.

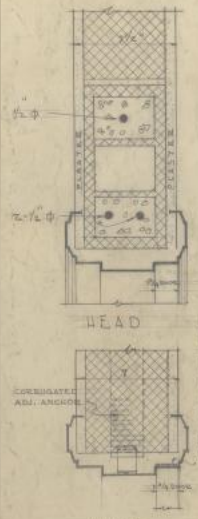

HEAD

JAMB

LABEL DOOR FRAME DET.

3" SCALE.

FINISH SCHEDULE.

FINISH NO 1.
WOOD FLOOR, WOOD BASE, SMOOTH FINISH PLASTER WAINSCOT, WOOD WAINSCOT CAP, SAND FINISH PLASTER WALLS, WOOD PICTURE MOLD, SAND FINISH PLASTER CEILING, WOOD TRIM.

FINISH NO. 2.
COMPOSITION FLOOR AS SPECIFIED, COMPOSITION BASE, SMOOTH FINISH PLASTER WAINSCOT, WOOD WAINSCOT CAP, SAND FINISH PLASTER WALLS, WOOD PICTURE MOLD, SAND FINISH PLASTER CEILING, WOOD TRIM.

FINISH NO. 3
COMPOSITION FLOOR AND BASE, SMOOTH FINISH PLASTER WALLS, SAND FINISH PLASTER CEILING, WOOD TRIM.

FINISH NO. 4
TILE FLOOR, BASE AND WAINSCOT, SMOOTH FINISH PLASTER WALLS, SMOOTH FINISH CEILINGS, FURRED. WOOD TRIM. SEE DETAIL ON SHEET NO. A-12.

FINISH NO. 5
SAME FINISH AS NO. 1, EXCEPT NO WOOD WORK & NO FURRED CEILINGS.

NOTE: SEE STAIR FINISH AND DETAILS ON SHEET NO. A-12.

NOTE:
CORNER BEAD ON ALL EXPOSED CORNERS OF STUDDING, PARTITIONS & PLASTERED JAMBS, UNLESS OTHERWISE NOTED.

NOTE:
CONTRACTOR SHALL CHECK ALL SIZES, GRADES AND REQUIREMENTS OF CONSTRUCTION BEFORE PROCEEDING WITH THE WORK.

FOUR STORY ADDITION TO OFFICE BLDG.	WEST TEXAS UTILITIES. CO. ABILENE, TEXAS
DAVID S. CASTLE CO. ARCHITECTS and ENGINEERS ABILENE, TEXAS	28 949

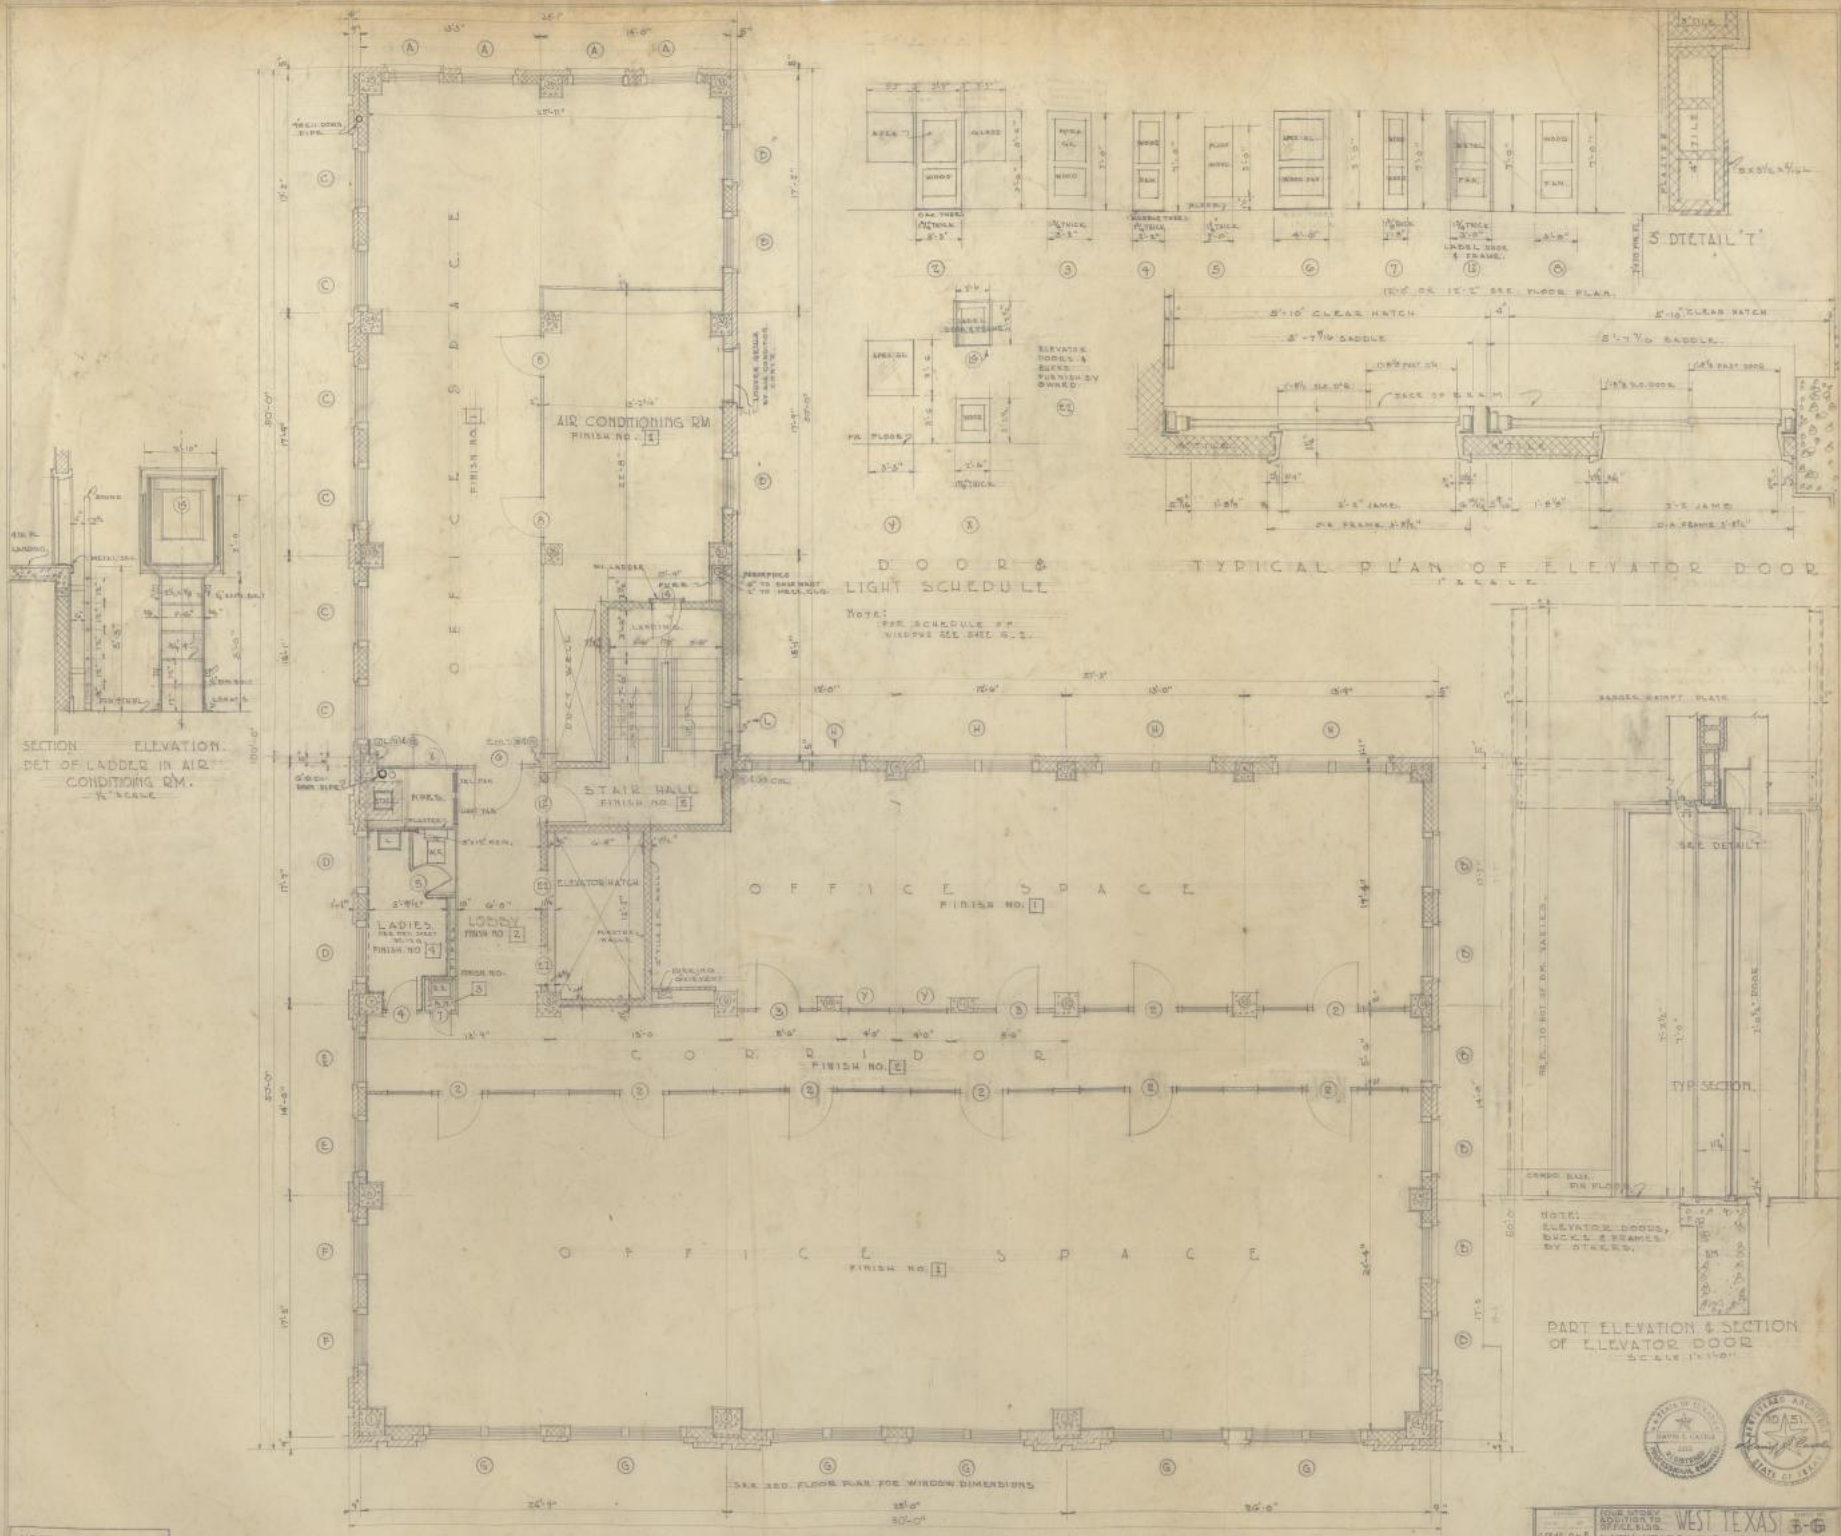
OFFICE SPACE
AIR CONDITIONING RM
FINISH NO. 4
STAIR HALL
FINISH NO. 2
LADIES
LOBBY
FINISH NO. 1
CORRIDOR
FINISH NO. 2
ELEVATOR HATCH
SEE 3RD. FLOOR PLAN FOR WINDOW DIMENSIONS
FOURTH FLOOR PLAN
1/4" SCALE
SECTION ELEVATION
DET. OF LADDER IN AIR CONDITIONING RM.
1/2" SCALE
DOOR & LIGHT SCHEDULE
NOTE:
FOR SCHEDULE OF WINDOWS SEE SHEET S-2
TYPICAL PLAN OF ELEVATOR DOOR
1" SCALE
5" DETAIL "T"
SEE DETAIL "T"
TYP. SECTION
NOTE:
ELEVATOR DOORS, BUCKS & FRAMES BY OTHERS.
PART ELEVATION & SECTION OF ELEVATOR DOOR
SCALE 1"=1'-0"
NOTE:
CONTRACTOR SHALL CHECK ALL DIMENSIONS and REPORT ANY DISCREPANCIES for CORRECTION BEFORE PROCEEDING WITH THE WORK.
FOUR STORY ADDITION TO OFFICE BLDG.
WEST TEXAS UTILITIES CO.
ABILENE, TEXAS
DAVID S. CASTLE CO.
ARCHITECTS and ENGINEERS
ABILENE, TEXAS
S-6
949

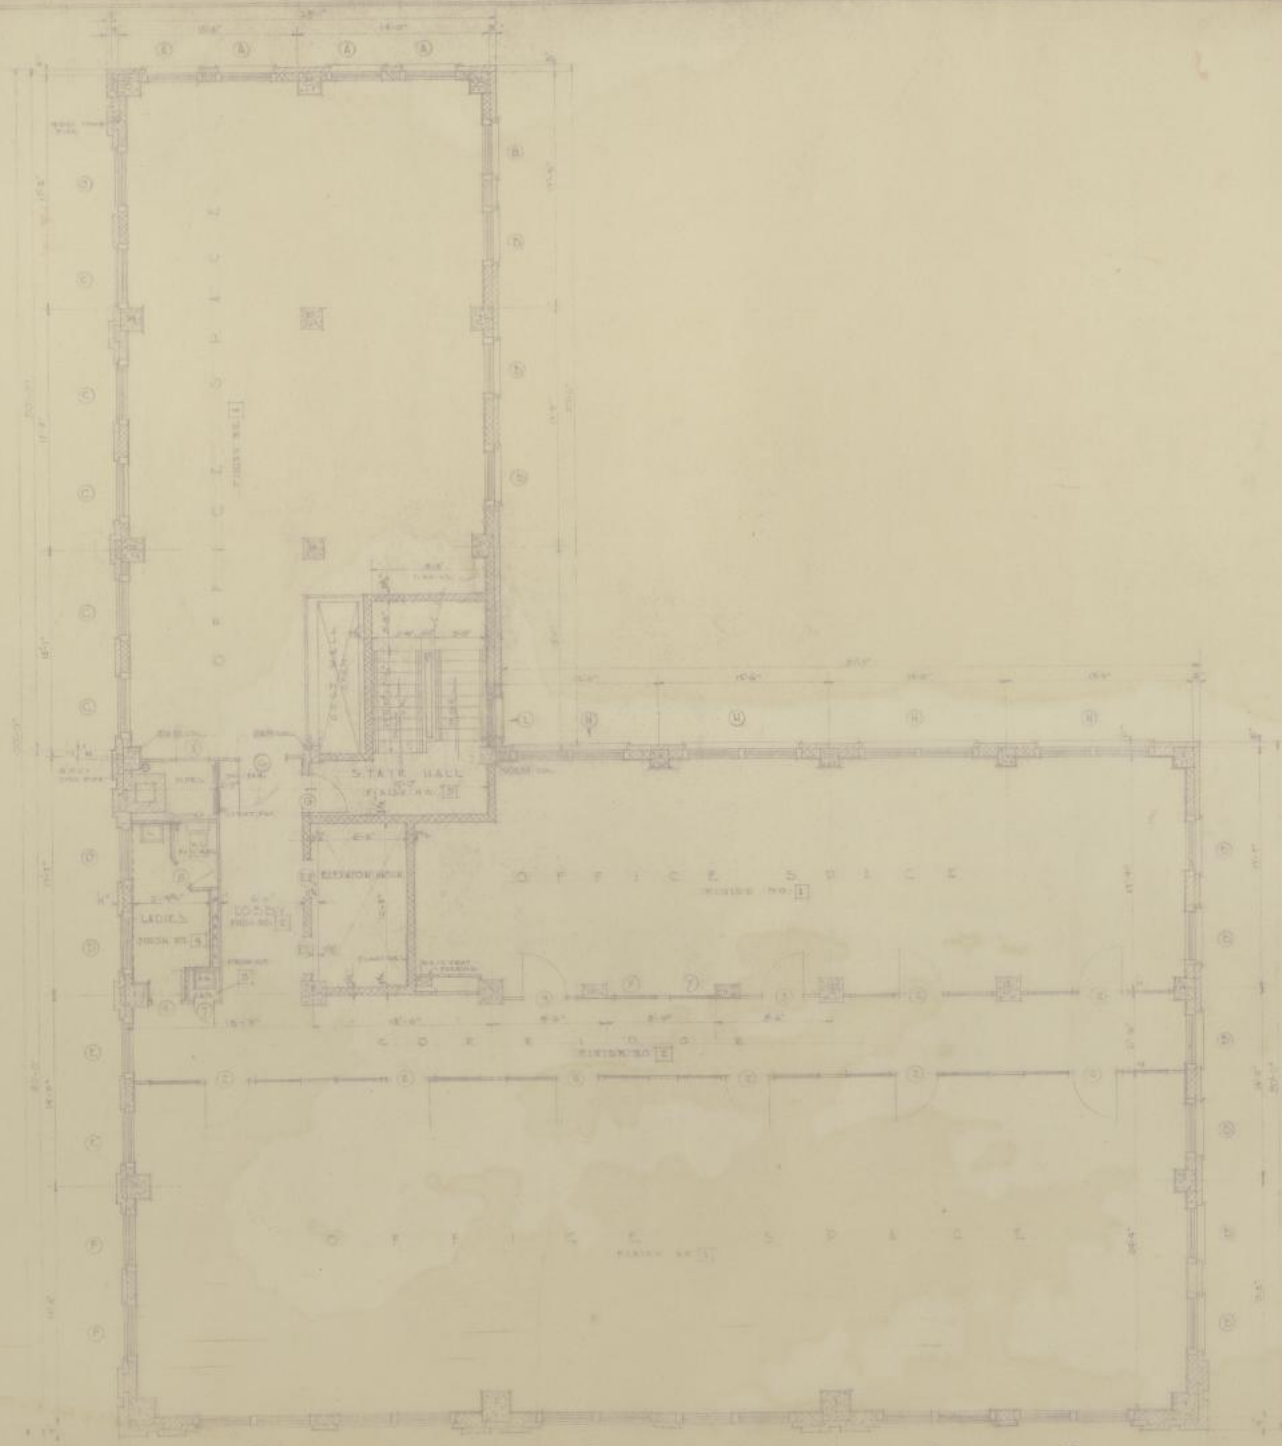

FIFTH FLOOR PLAN

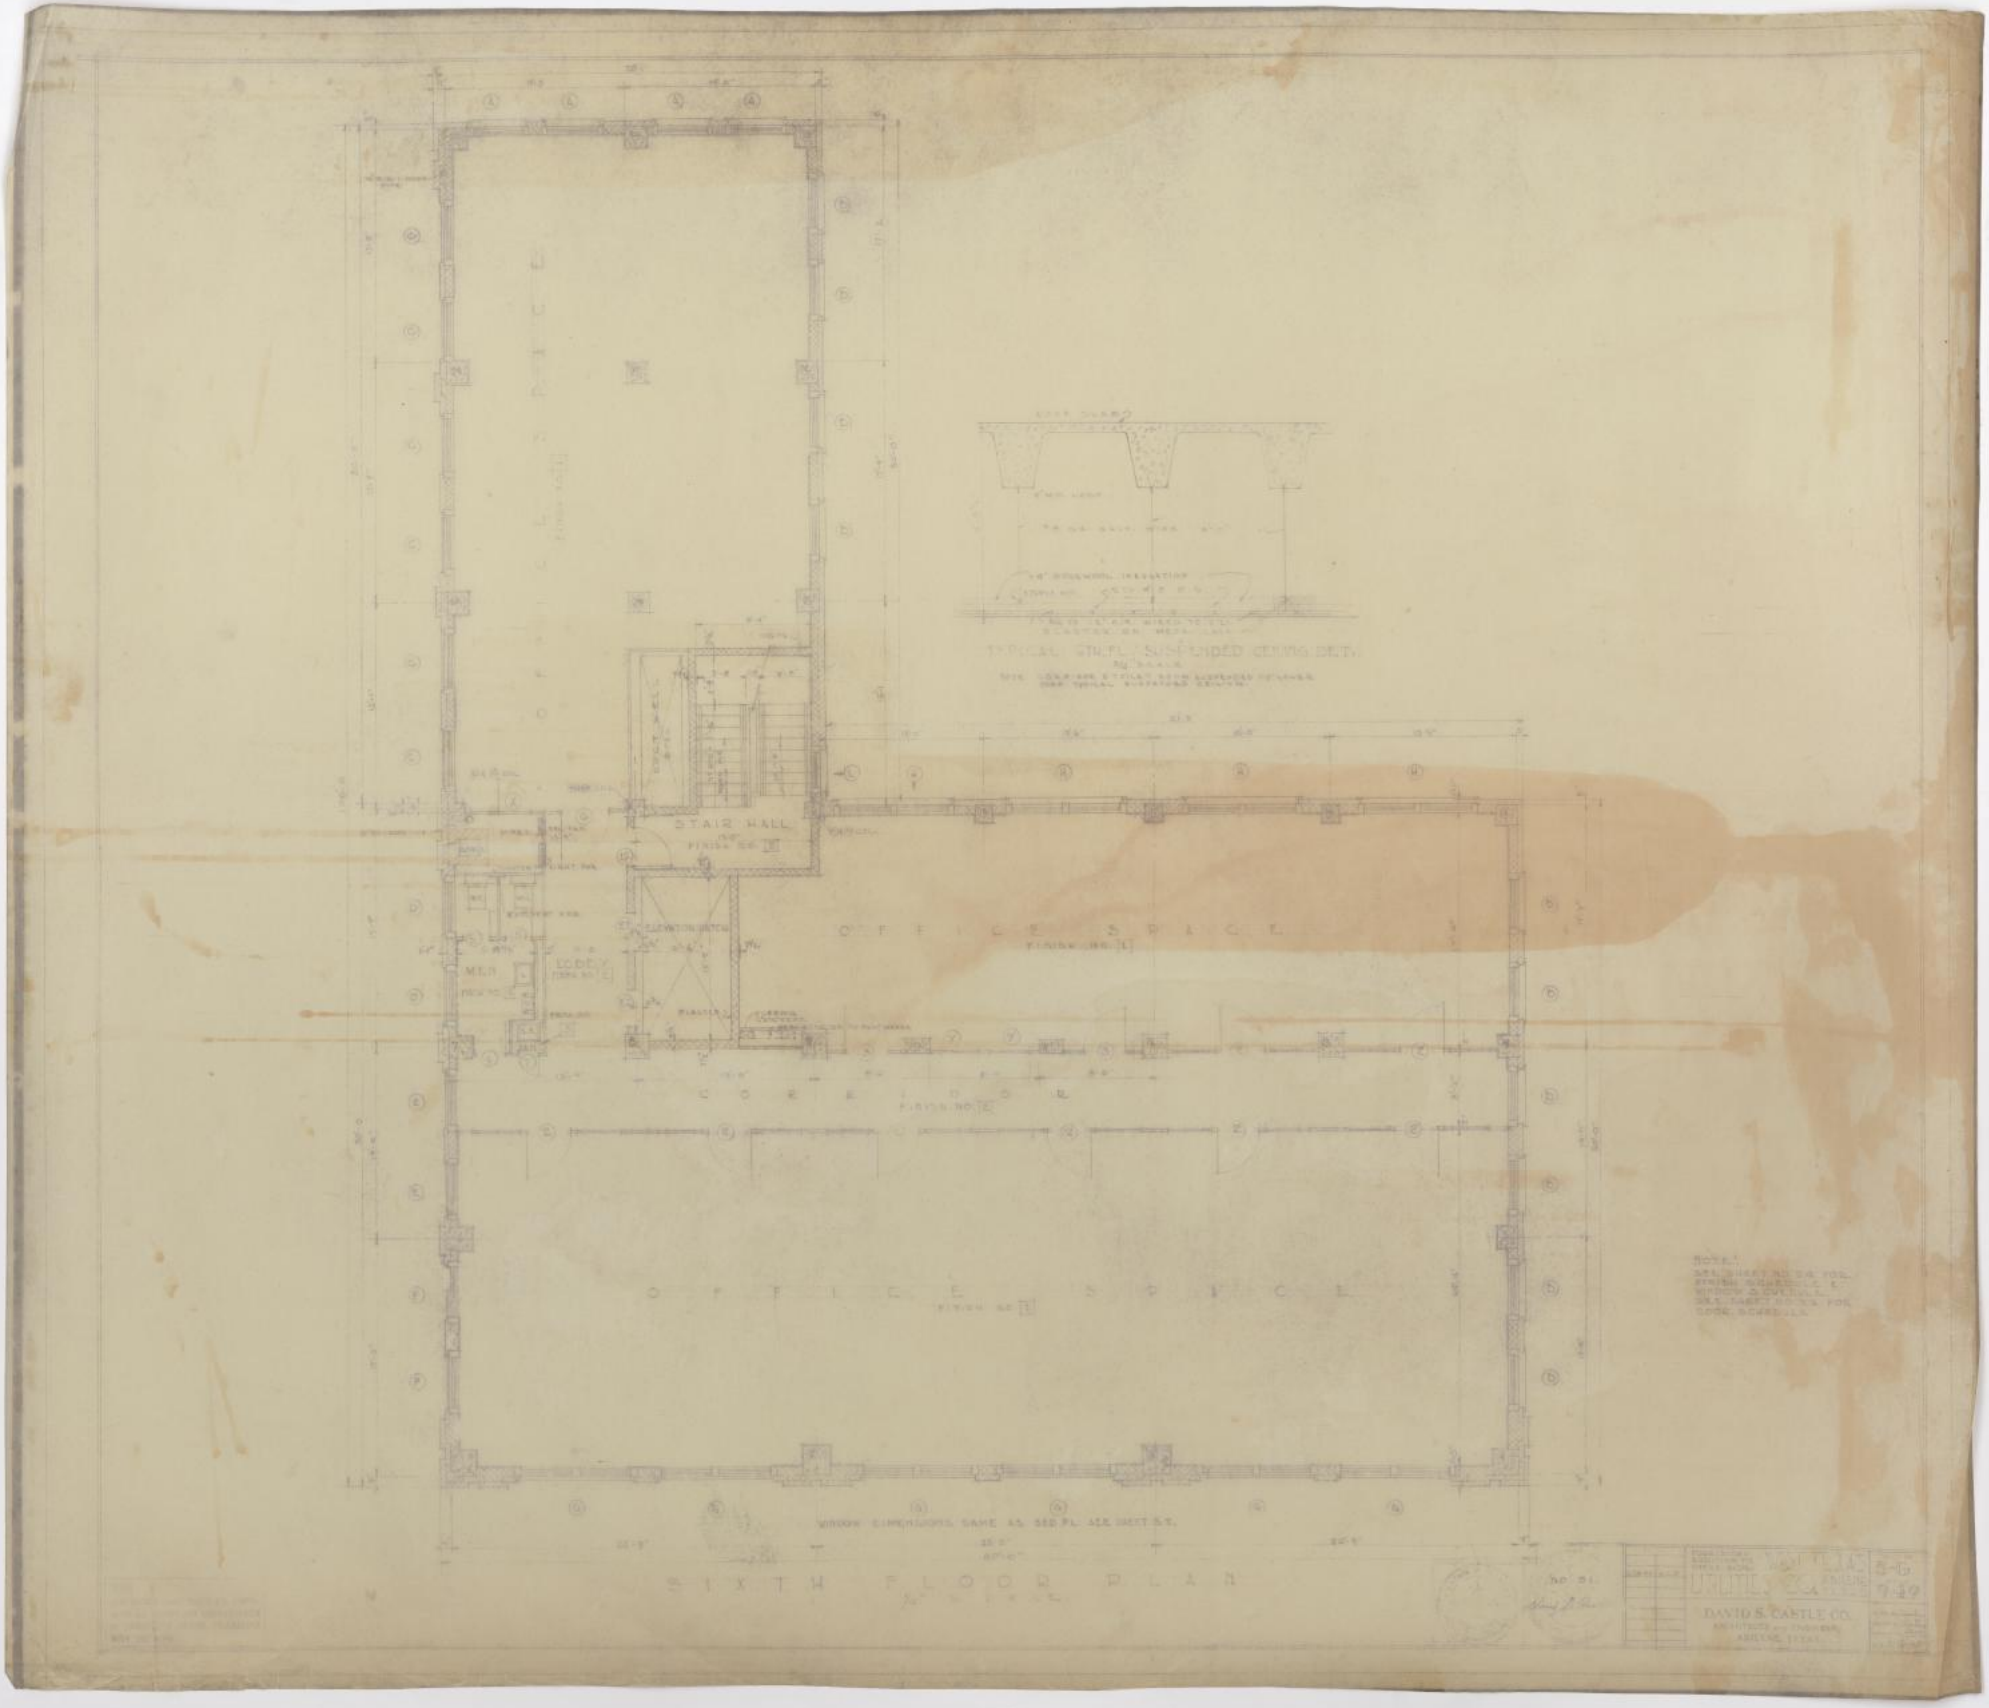
STAIR HALL
OFFICE SPACE
CORRIDOR
OFFICE SPACE
SIXTH FLOOR PLAN
DAVID S. CASTLE CO.

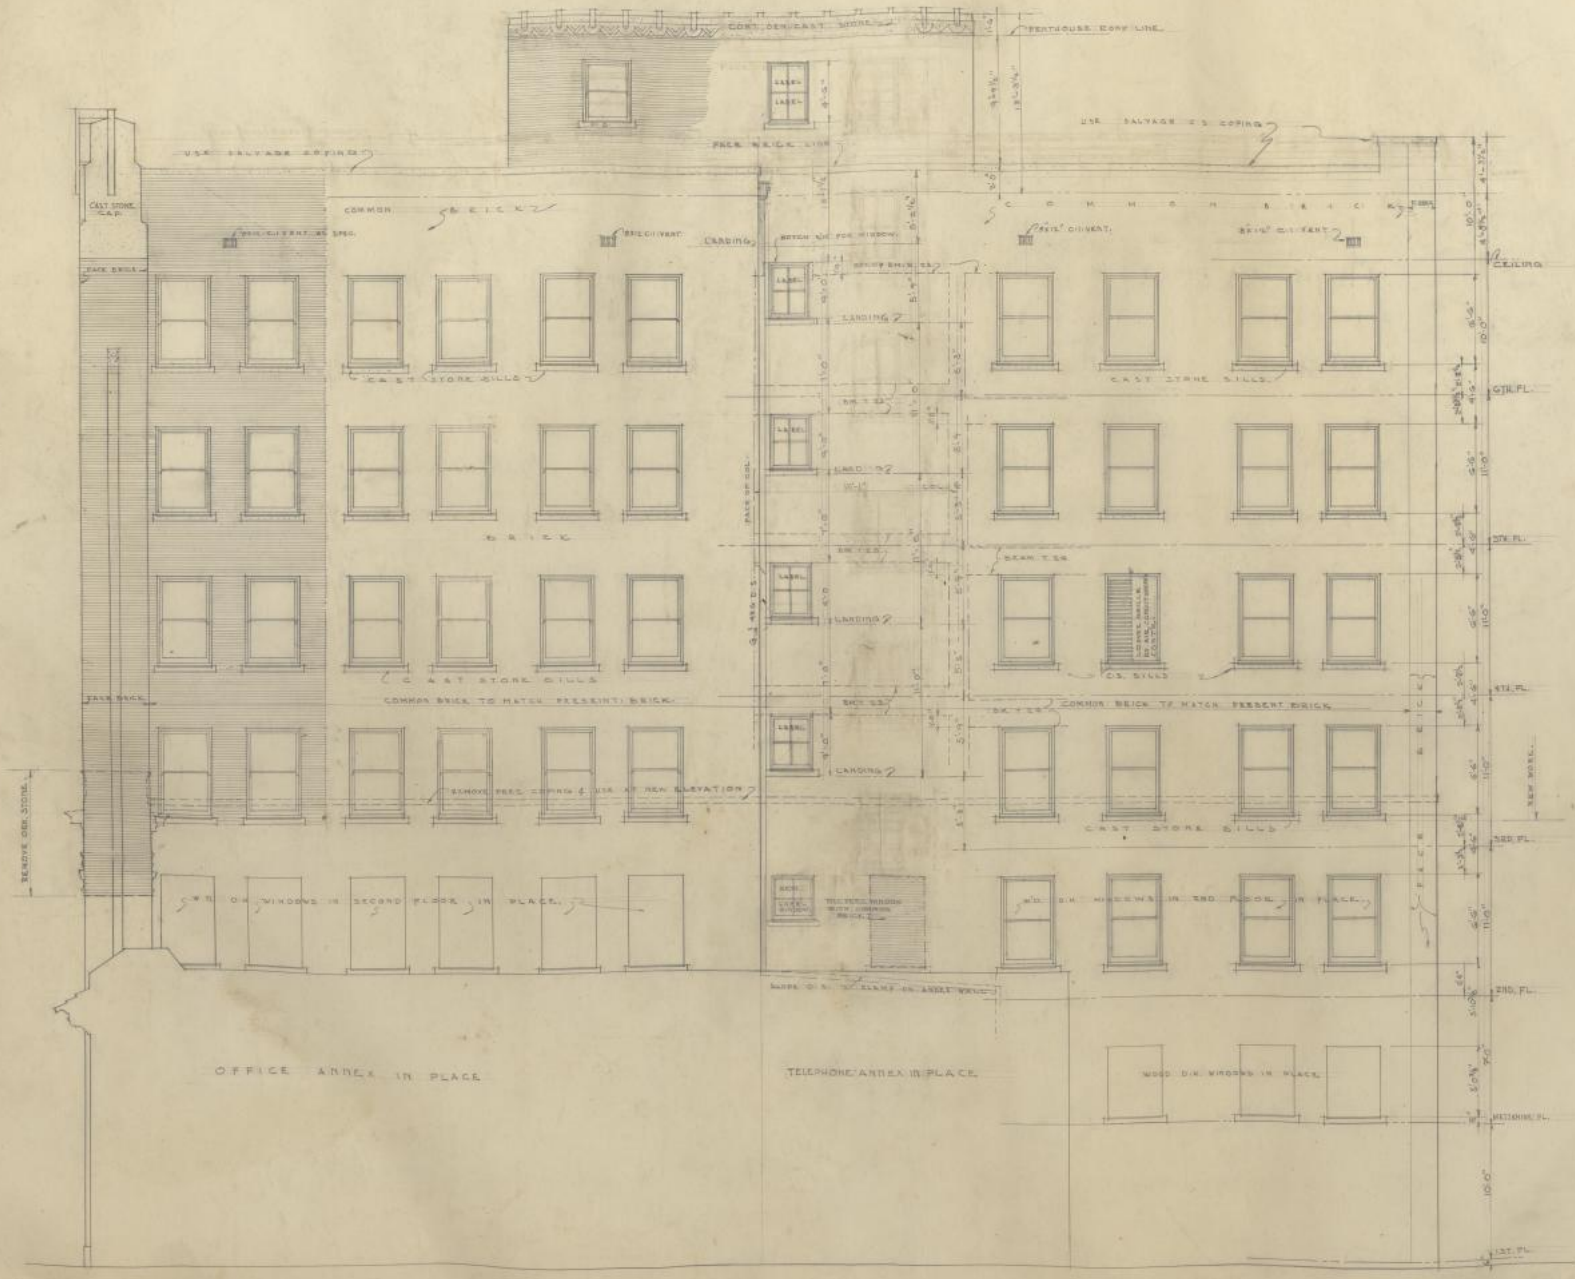

EAST ELEVATION

SCALE 1/4" = 1'-0"

NOTE
CONTRACTOR SHALL CHECK ALL DIMENSIONS and REPORT ANY DISCREPANCIES for CORRECTION BEFORE PROCEEDING WITH THE WORK.

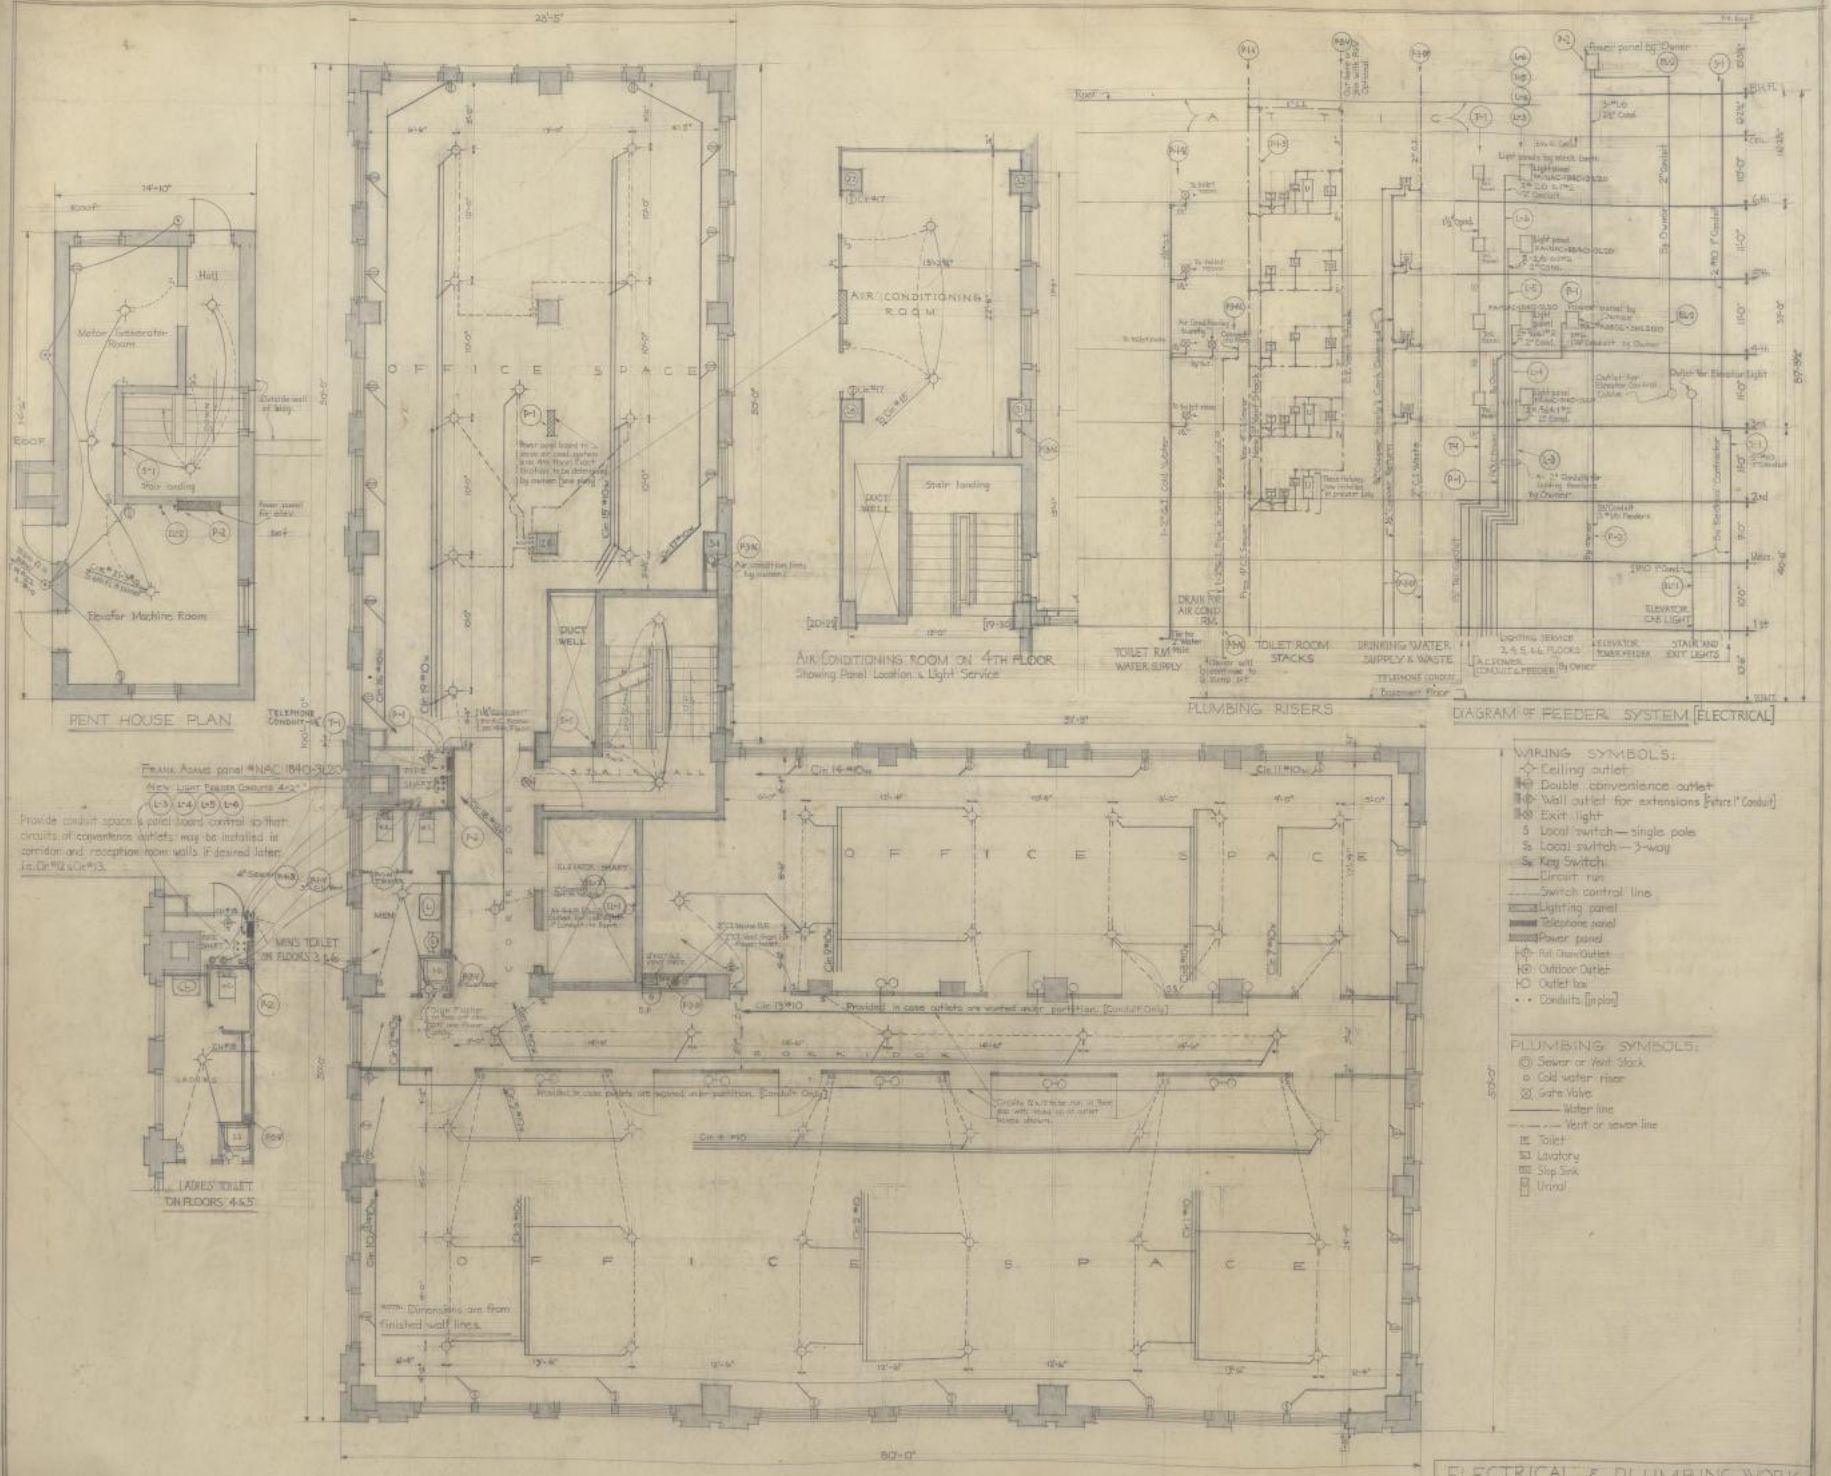
PENT HOUSE PLAN
Elevator Machine Room
Motor Generator Room
Hall
Roof
Stair landing
OFFICE SPACE
AIR CONDITIONING ROOM
DUCT WELL
Stair landing
AIR CONDITIONING ROOM ON 4TH FLOOR
Showing Panel Location & Light Service
PLUMBING RISERS
DIAGRAM OF FEEDER SYSTEM [ELECTRICAL]
TOILET RM. WATER SUPPLY
TOILET ROOM STACKS
DRINKING WATER SUPPLY & WASTE
LIGHTING SERVICE 3, 4, 5, 6 & 7 FLOORS
ELEVATOR TOWER FEEDER
STAIR AND EXIT LIGHTS
A.C. POWER CONDUIT & FEEDER By Owner
TELEPHONE CONDUIT
Basement Floor
ELEVATOR CAB LIGHT
Power panel by Owner
Roof
2nd
3rd
4th
5th
6th
7th
8th
Basement
Provide conduit space & panel board control so that circuits of convenience outlets may be installed in corridor and reception room walls if desired later. i.e. Cir #11 & Cir #13.
MEN'S TOILET ON FLOORS 3, 4, 6
LADIES' TOILET ON FLOORS 4 & 5
ELEVATOR SHAFT
STAIR HALL
OFFICE SPACE
Provided in case outlets are wanted under partition. [Conduit Only]
Installed in case outlets are required under partition. [Conduit Only]
Circuits 12 & 13 to be run in floor slab with risers up at outlet boxes shown.
NOTE: Dimensions are from finished wall lines.
80'-0"
TYPICAL FLOOR PLAN
SCALE: 1/4" = 1'-0"
WIRING SYMBOLS:
Ceiling outlet
Double convenience outlet
Wall outlet for extensions [Store 1" Conduit]
Exit light
S Local switch — single pole
S3 Local switch — 3-way
SK Key Switch
Circuit run
Switch control line
Lighting panel
Telephone panel
Power panel
Pull Chain Outlet
Outdoor Outlet
Outlet box
Conduits [in plan]
PLUMBING SYMBOLS:
Sewer or Vent Stack
Cold water riser
Gate Valve
Water line
Vent or sewer line
Toilet
Lavatory
Slop Sink
Urinal
NOTE: CONTRACTOR SHALL CHECK ALL DIMENSIONS AND REPORT ANY DISCREPANCIES IN CONNECTION BEFORE PROCEEDING WITH THE WORK.
ELECTRICAL & PLUMBING WORK
WEST TEXAS UTILITIES CO.
ABILENE TEXAS
DAVID S. CASTLE CO.
1-M
949

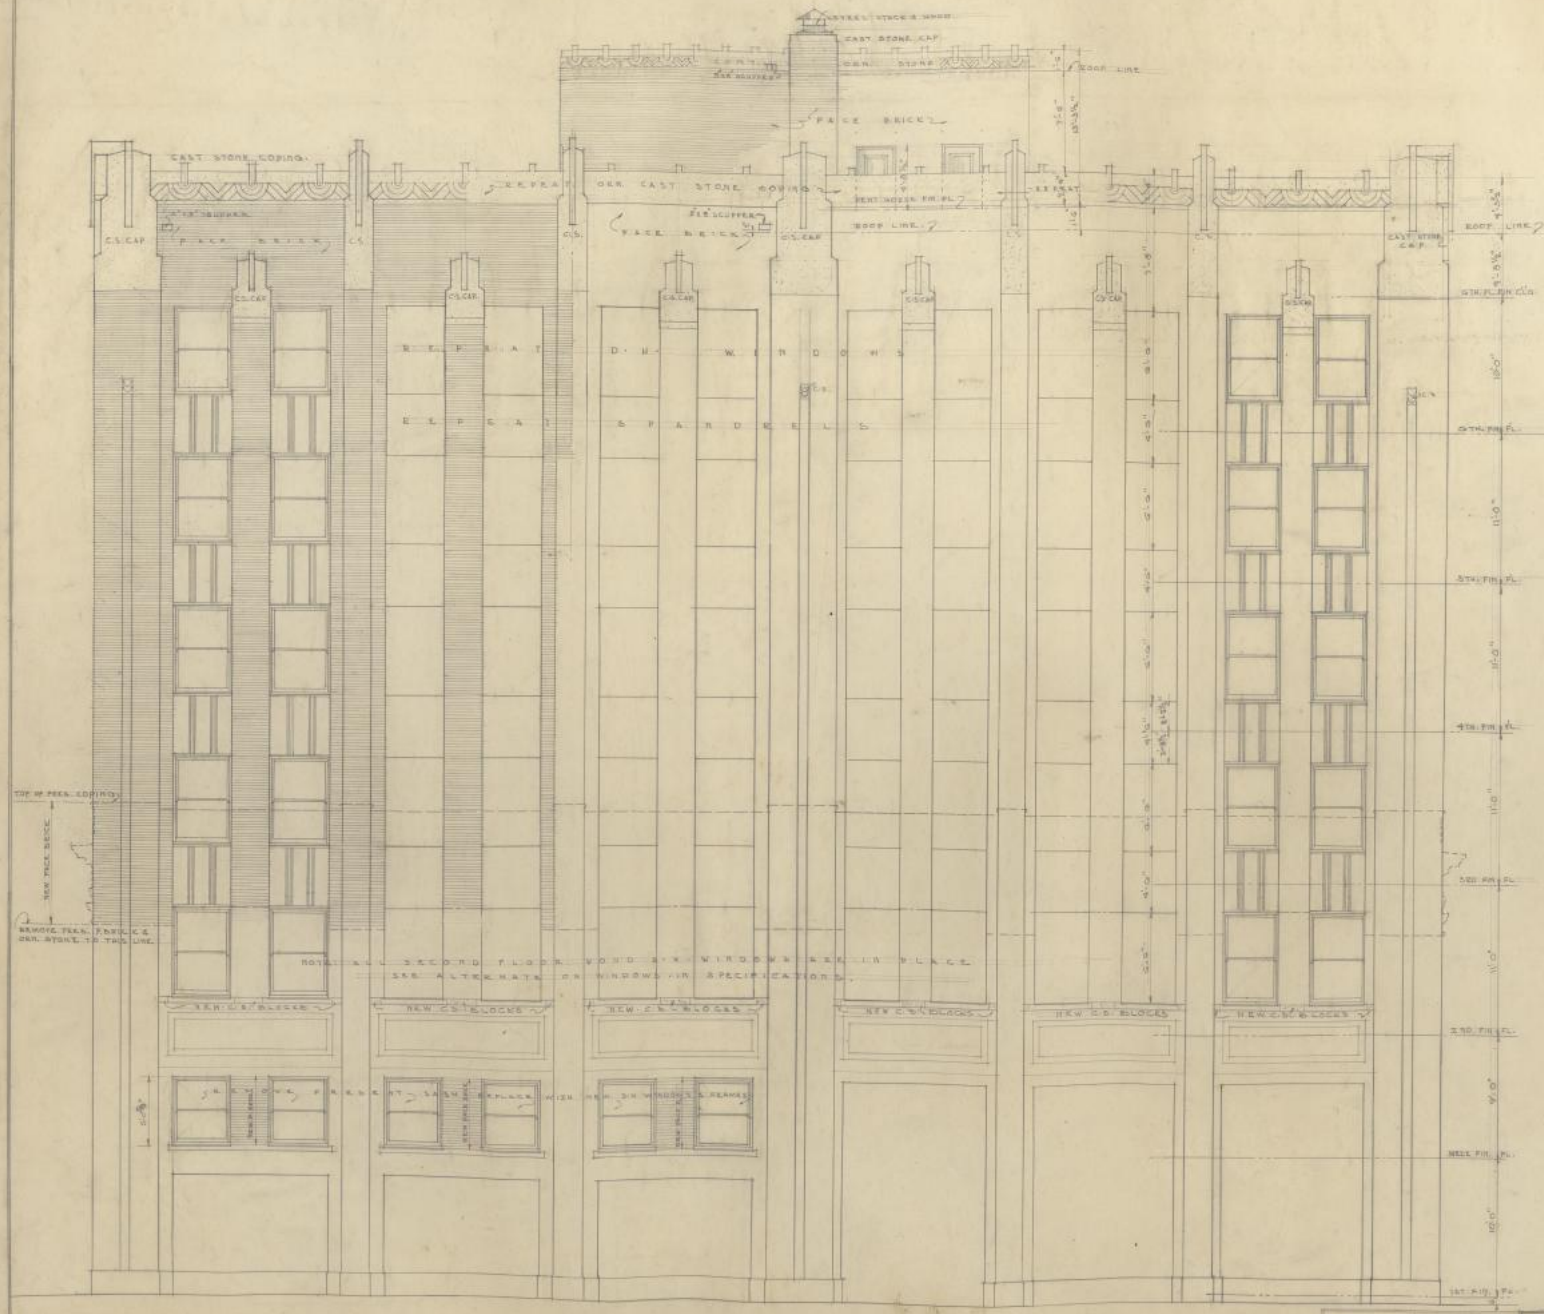

NOTE
CONTRACTOR SHALL CHECK ALL DIMENSIONS AND REPORT ANY DISCREPANCIES OR OMISSIONS BEFORE PROCEEDING WITH THE WORK.

WEST ELEVATION
SCALE 1/4" = 1'-0"

PUBLIC SCHOOL ADDITION TO OFFICE BLDG.
WEST TEXAS UTILITIES CO ABILENE, TEXAS

DAVID S. CASTLE CO.
ARCHITECTS and ENGINEERS
ABILENE, TEXAS

SHEET NO. 8-G
JOB NO. 949
DRAWN HCH, JR.
TRACED H.C.H.
CHECKED D.S.C.
DATE 6-15-50

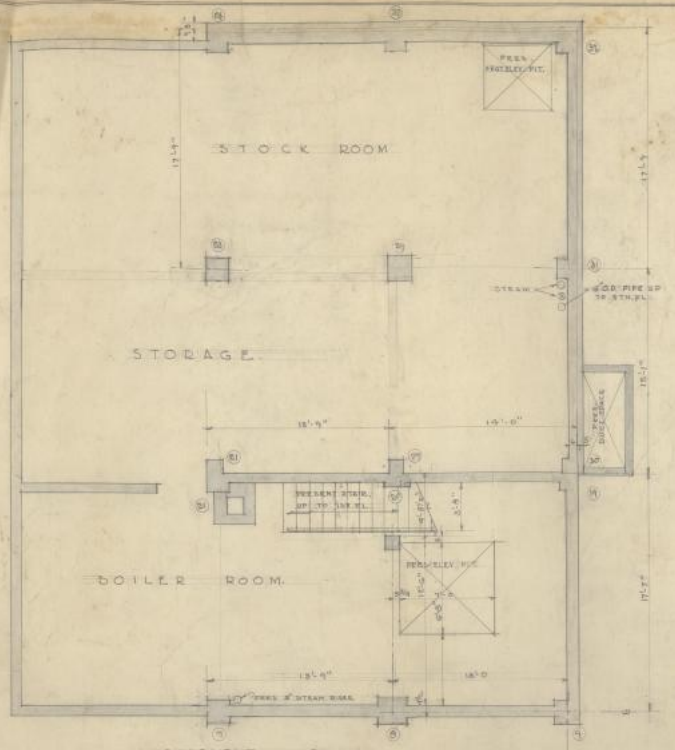

BASEMENT PLAN
¼ SCALE.

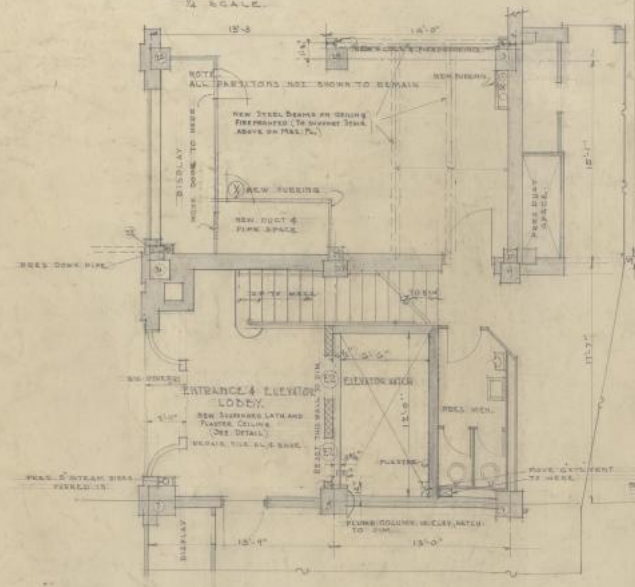

FIRST FLOOR PLAN
¼ SCALE.

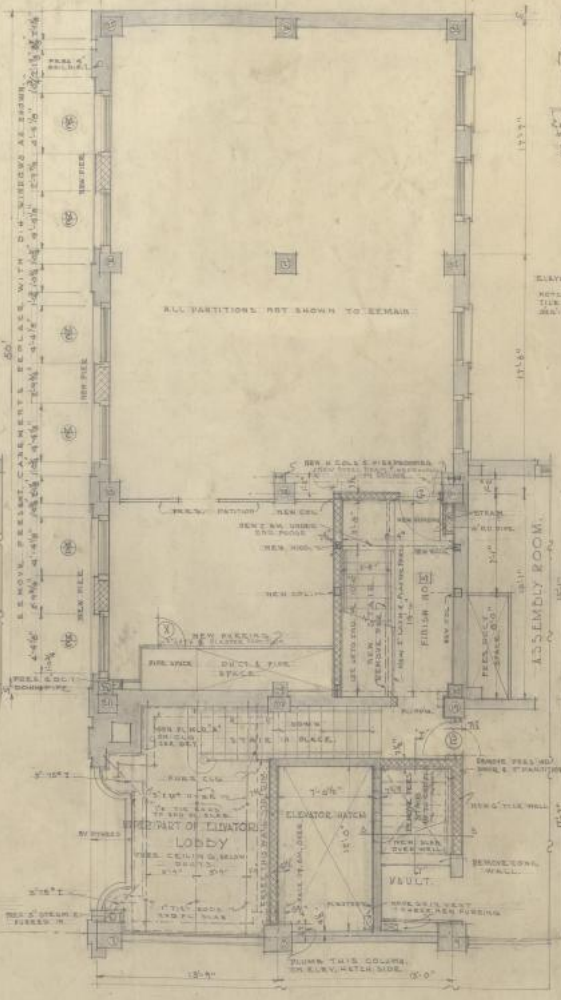

MEZZANINE FLOOR PLAN
¼ SCALE.

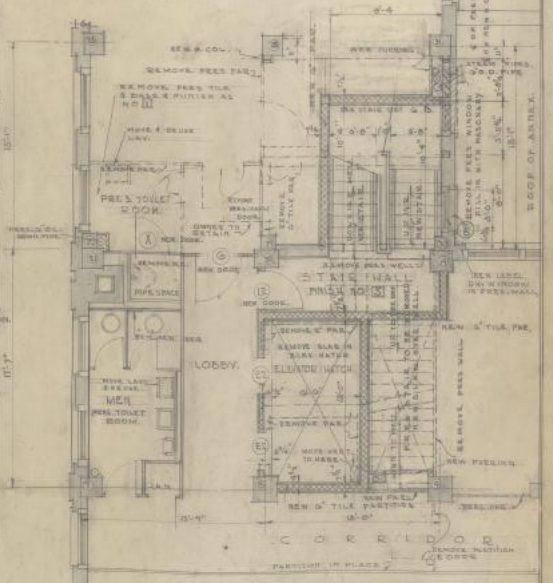

SECOND FLOOR PLAN
¼ SCALE.

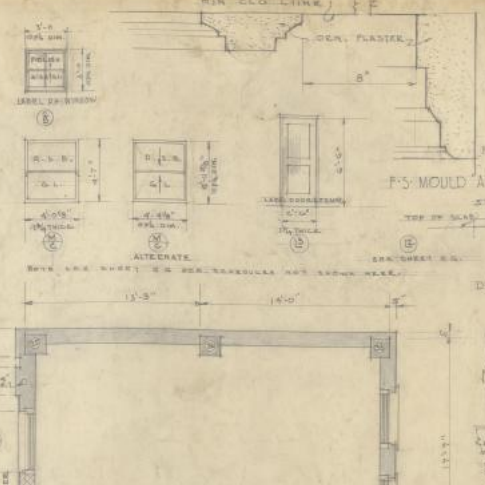

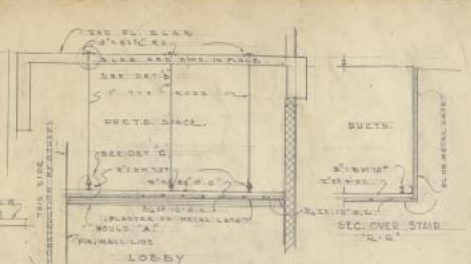

TYPICAL SECTION THRU SUSPENDED CEILING IN ELEVATOR LOBBY
¾" SCALE

INDEX TO DRAWINGS

STRUCTURAL

SHEET 1S. TYPICAL FLOOR PLAN
2S. ROOF & PENT HOUSE FRAMING.
3S. STAIR DETAILS & FRAMING
4S. STRUCTURAL DETAILS

GENERAL ARCHITECTURAL

SHEET 1G. FLOOR PLAN & DETAILS SHOWING CHANGES ON 1ST. MEZZANINE & 2ND FLS.
2G. THIRD FLOOR PLAN, WINDOW SCHEDULE.
3G. FOURTH FLOOR PLAN, DOOR SCHEDULE.
4G. FIFTH FLOOR PLAN.
5G. BATH FLOOR PLAN
6G. PENT HOUSE FL. ROOF PLAN & DETAILS.
7G. SOUTH ELEVATION.
8G. WEST ELEVATION.
9G. NORTH ELEVATION.
10G. EAST ELEVATION.
11G. DETAILS OF EXTERIOR WALLS SHOWING SPANDRELS.
12G. DETAILS OF INTERIOR PARTITIONS, DOORS, CEILING, ETC. TYP. TOILET DETS.
13G. STAIR DETAILS.

MECHANICAL

SHOWING ELECTRICAL & PLUMBING WORK.
SHEET 1M. 1ST. FL. PLAN SHOWING CHANGES OF 1ST. MEZZ. & 2ND FLOORS.
2M. 3RD. 4TH & 5TH FL. PLAN & PENT HOUSE.
(BOUND SEPARATELY)

KEY

- NEW WORK.
- FACE BRICK, NEW WORK.
- TILE. NEW
- WALL IN PLACE.
- PARTITION TO BE REMOVED.
- NEW 2" PARTITION.

NOTE: CONTRACTOR SHALL CHECK ALL DIMENSIONS AND REPORT ANY DISCREPANCIES IN CONNECTION BEFORE PROCEEDING WITH THE WORK.

NOTE: SEE 3S FOR STAIR COL. & BEAM DETAILS. SEE 13G FOR TYPICAL STAIR DETAILS.

PLANS SHOWING WORK TO BE DONE IN PRESENT BUILDING

FOUR STORY ADDITION TO OFFICE BLDG. FOR WEST TEXAS UTILITIES CO ABILENE, TEXAS

DAVID S. CASTLE CO.
ARCHITECTS and ENGINEERS
ABILENE, TEXAS

SHEET NO. 1G
JOB NO. 949

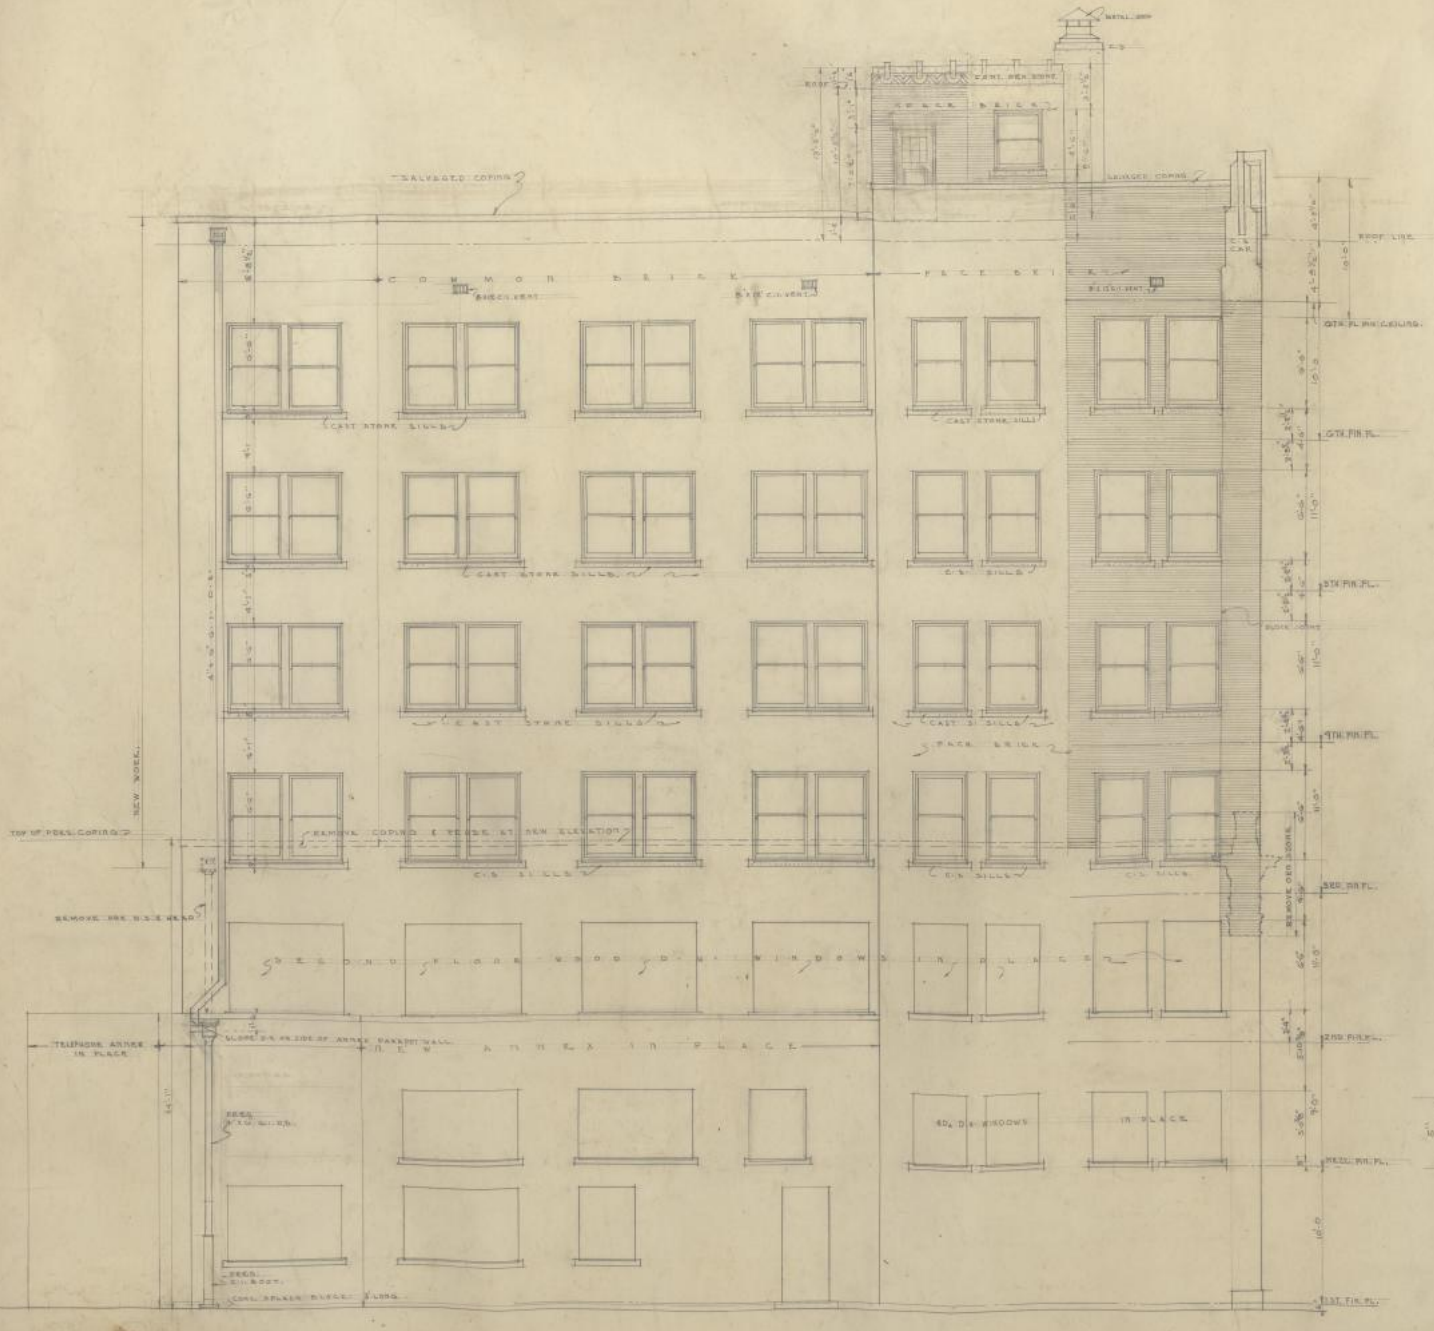

NORTH ELEVATION

SCALE 1/4" = 1'-0"

NOTE: SEE SHEET NO. G-11 FOR JAMB SECTION & MEETING RAIL.

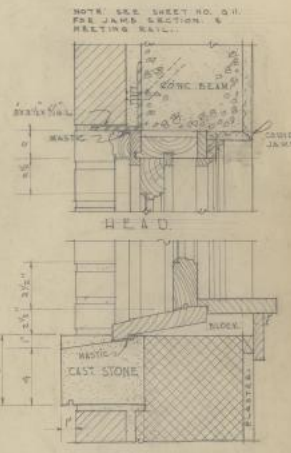

TYP. DET. SEC. OF D-H WINDOWS AT NORTH & EAST L.L.E.V.

3" SCALE

NOTE
CONTRACTOR SHALL CHECK ALL DIMENSIONS and REPORT ANY DISCREPANCIES to CONSTRUCTION BEFORE PROCEEDING WITH THE WORK.

FOUR STORY ADDITION TO OFFICE BLDG. WEST TEXAS UTILITIES CO ABILENE TEXAS

DAVID S. CASTLE CO.
ARCHITECTS and ENGINEERS
ABILENE, TEXAS

SHEET NO. G
JOB NO. 949
G-1540

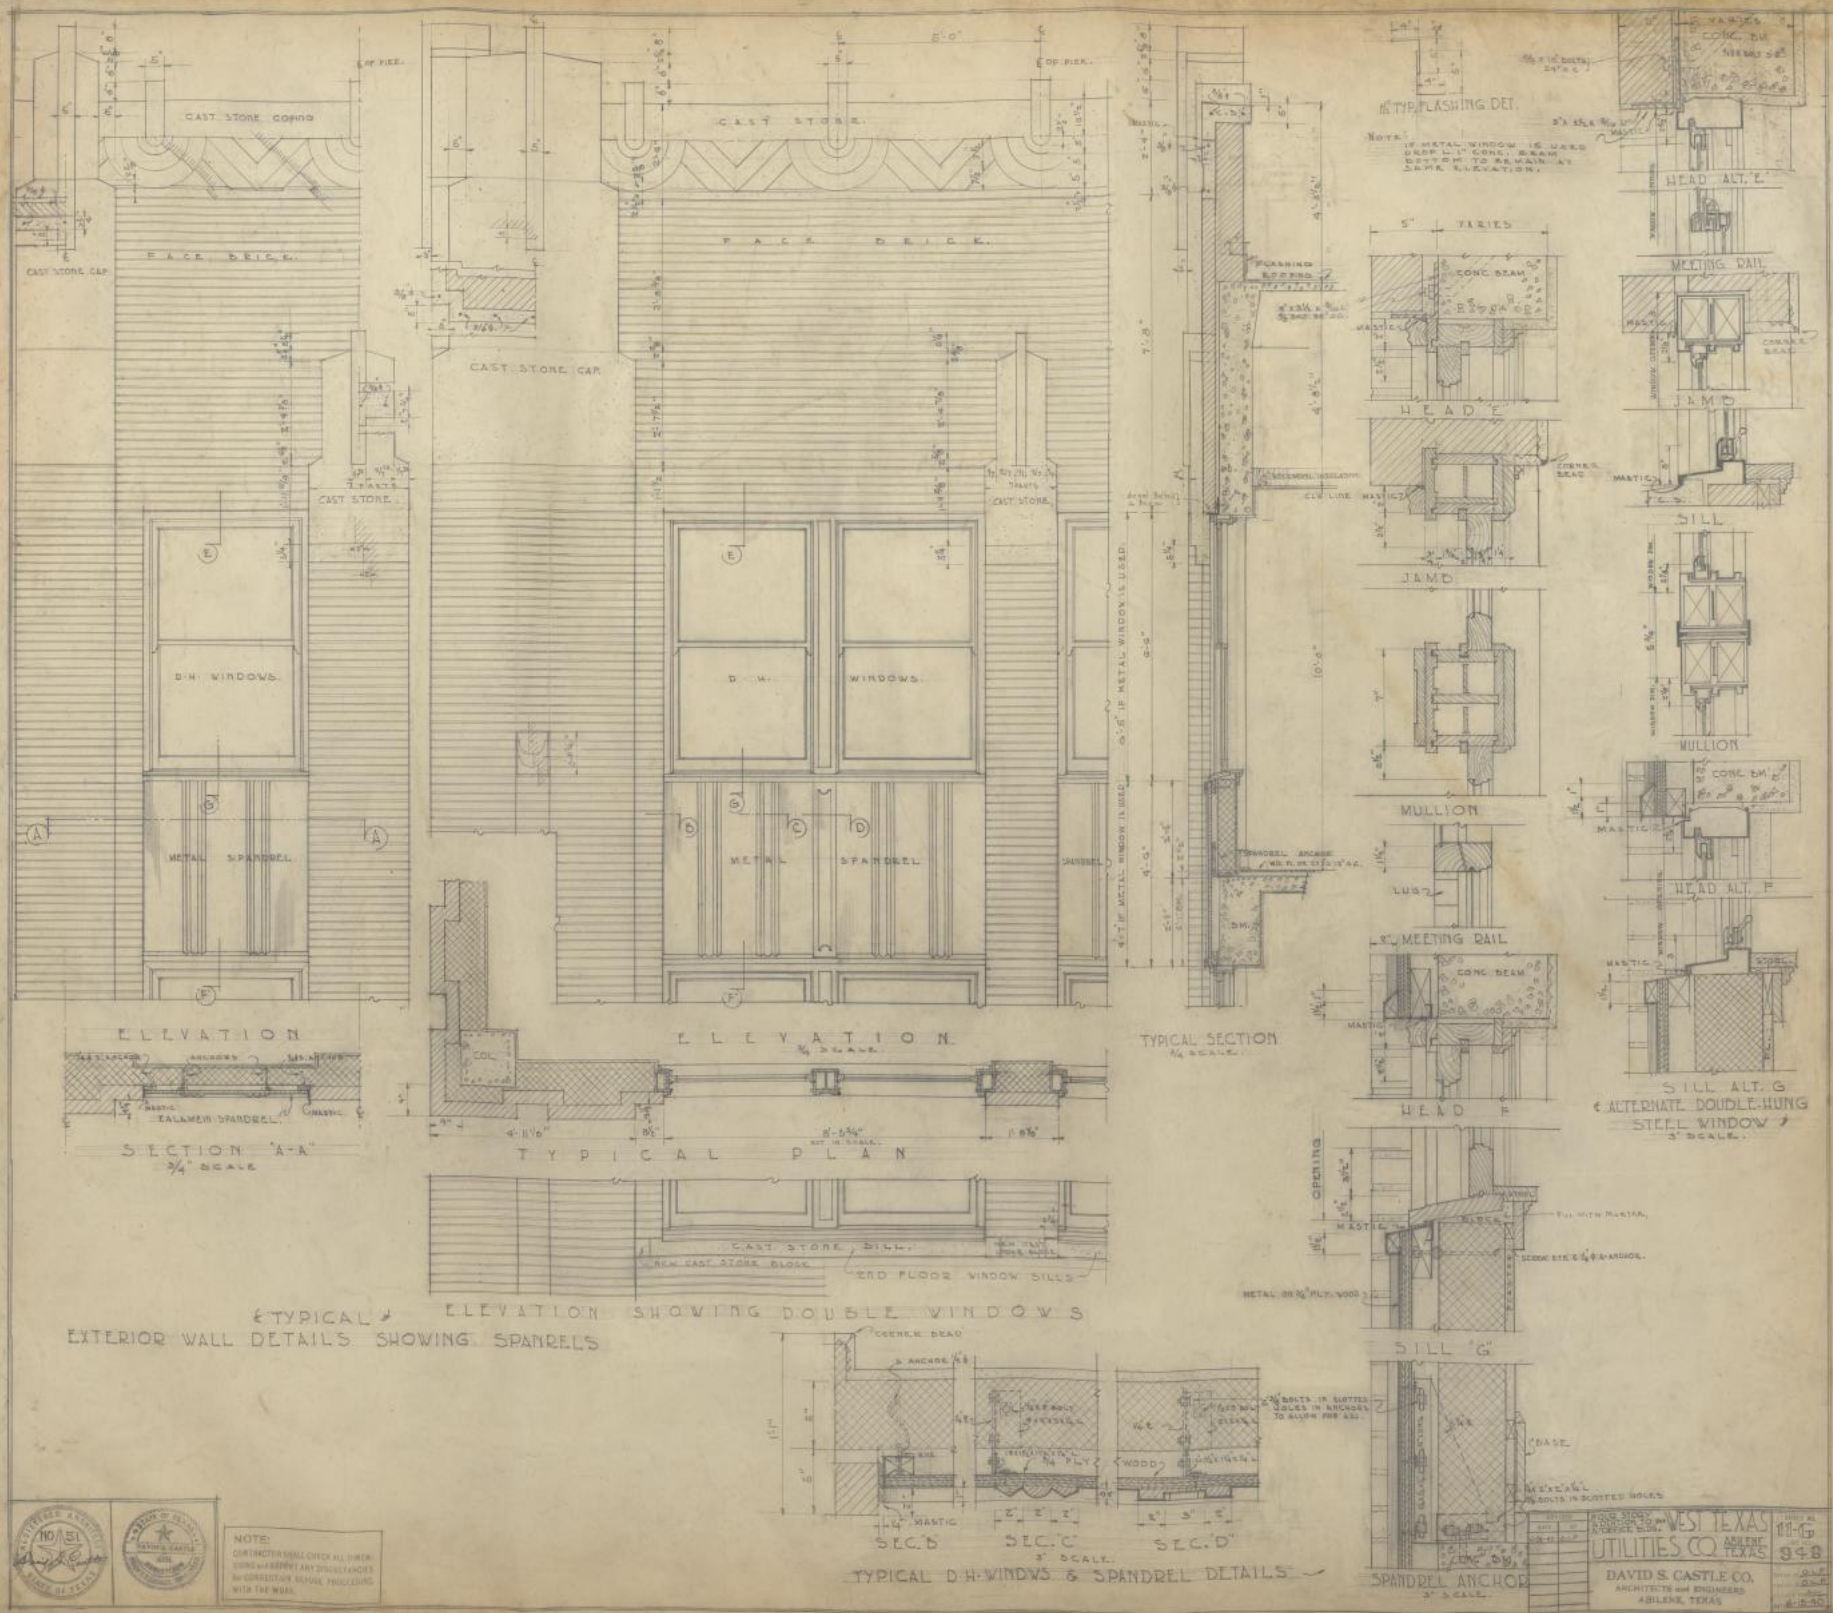
CAST STONE COPING
FACE BRICK
CAST STONE CAP
D.H. WINDOWS
METAL SPANDREL
ELEVATION
SECTION "A-A"
3/4" SCALE
CAST STONE
CAST STONE SILL
ELEVATION
TYPICAL PLAN
END FLOOR WINDOW SILLS
ELEVATION SHOWING DOUBLE WINDOWS
TYPICAL SECTION
TYP. FLASHING DET.
HEAD ALT. E
MEETING RAIL
JAMB
SILL
MULLION
HEAD ALT. F
SILL ALT. G
& ALTERNATE DOUBLE-HUNG STEEL WINDOW
HEAD F
SILL "G"
SPANDREL ANCHOR
SEC. B
SEC. C
SEC. D
TYPICAL D.H. WINDWS & SPANDREL DETAILS
EXTERIOR WALL DETAILS SHOWING SPANDRELS
NOTE:
WEST TEXAS UTILITIES CO
ABILENE TEXAS
DAVID S. CASTLE CO.
ARCHITECTS AND ENGINEERS
ABILENE, TEXAS
11-G
948